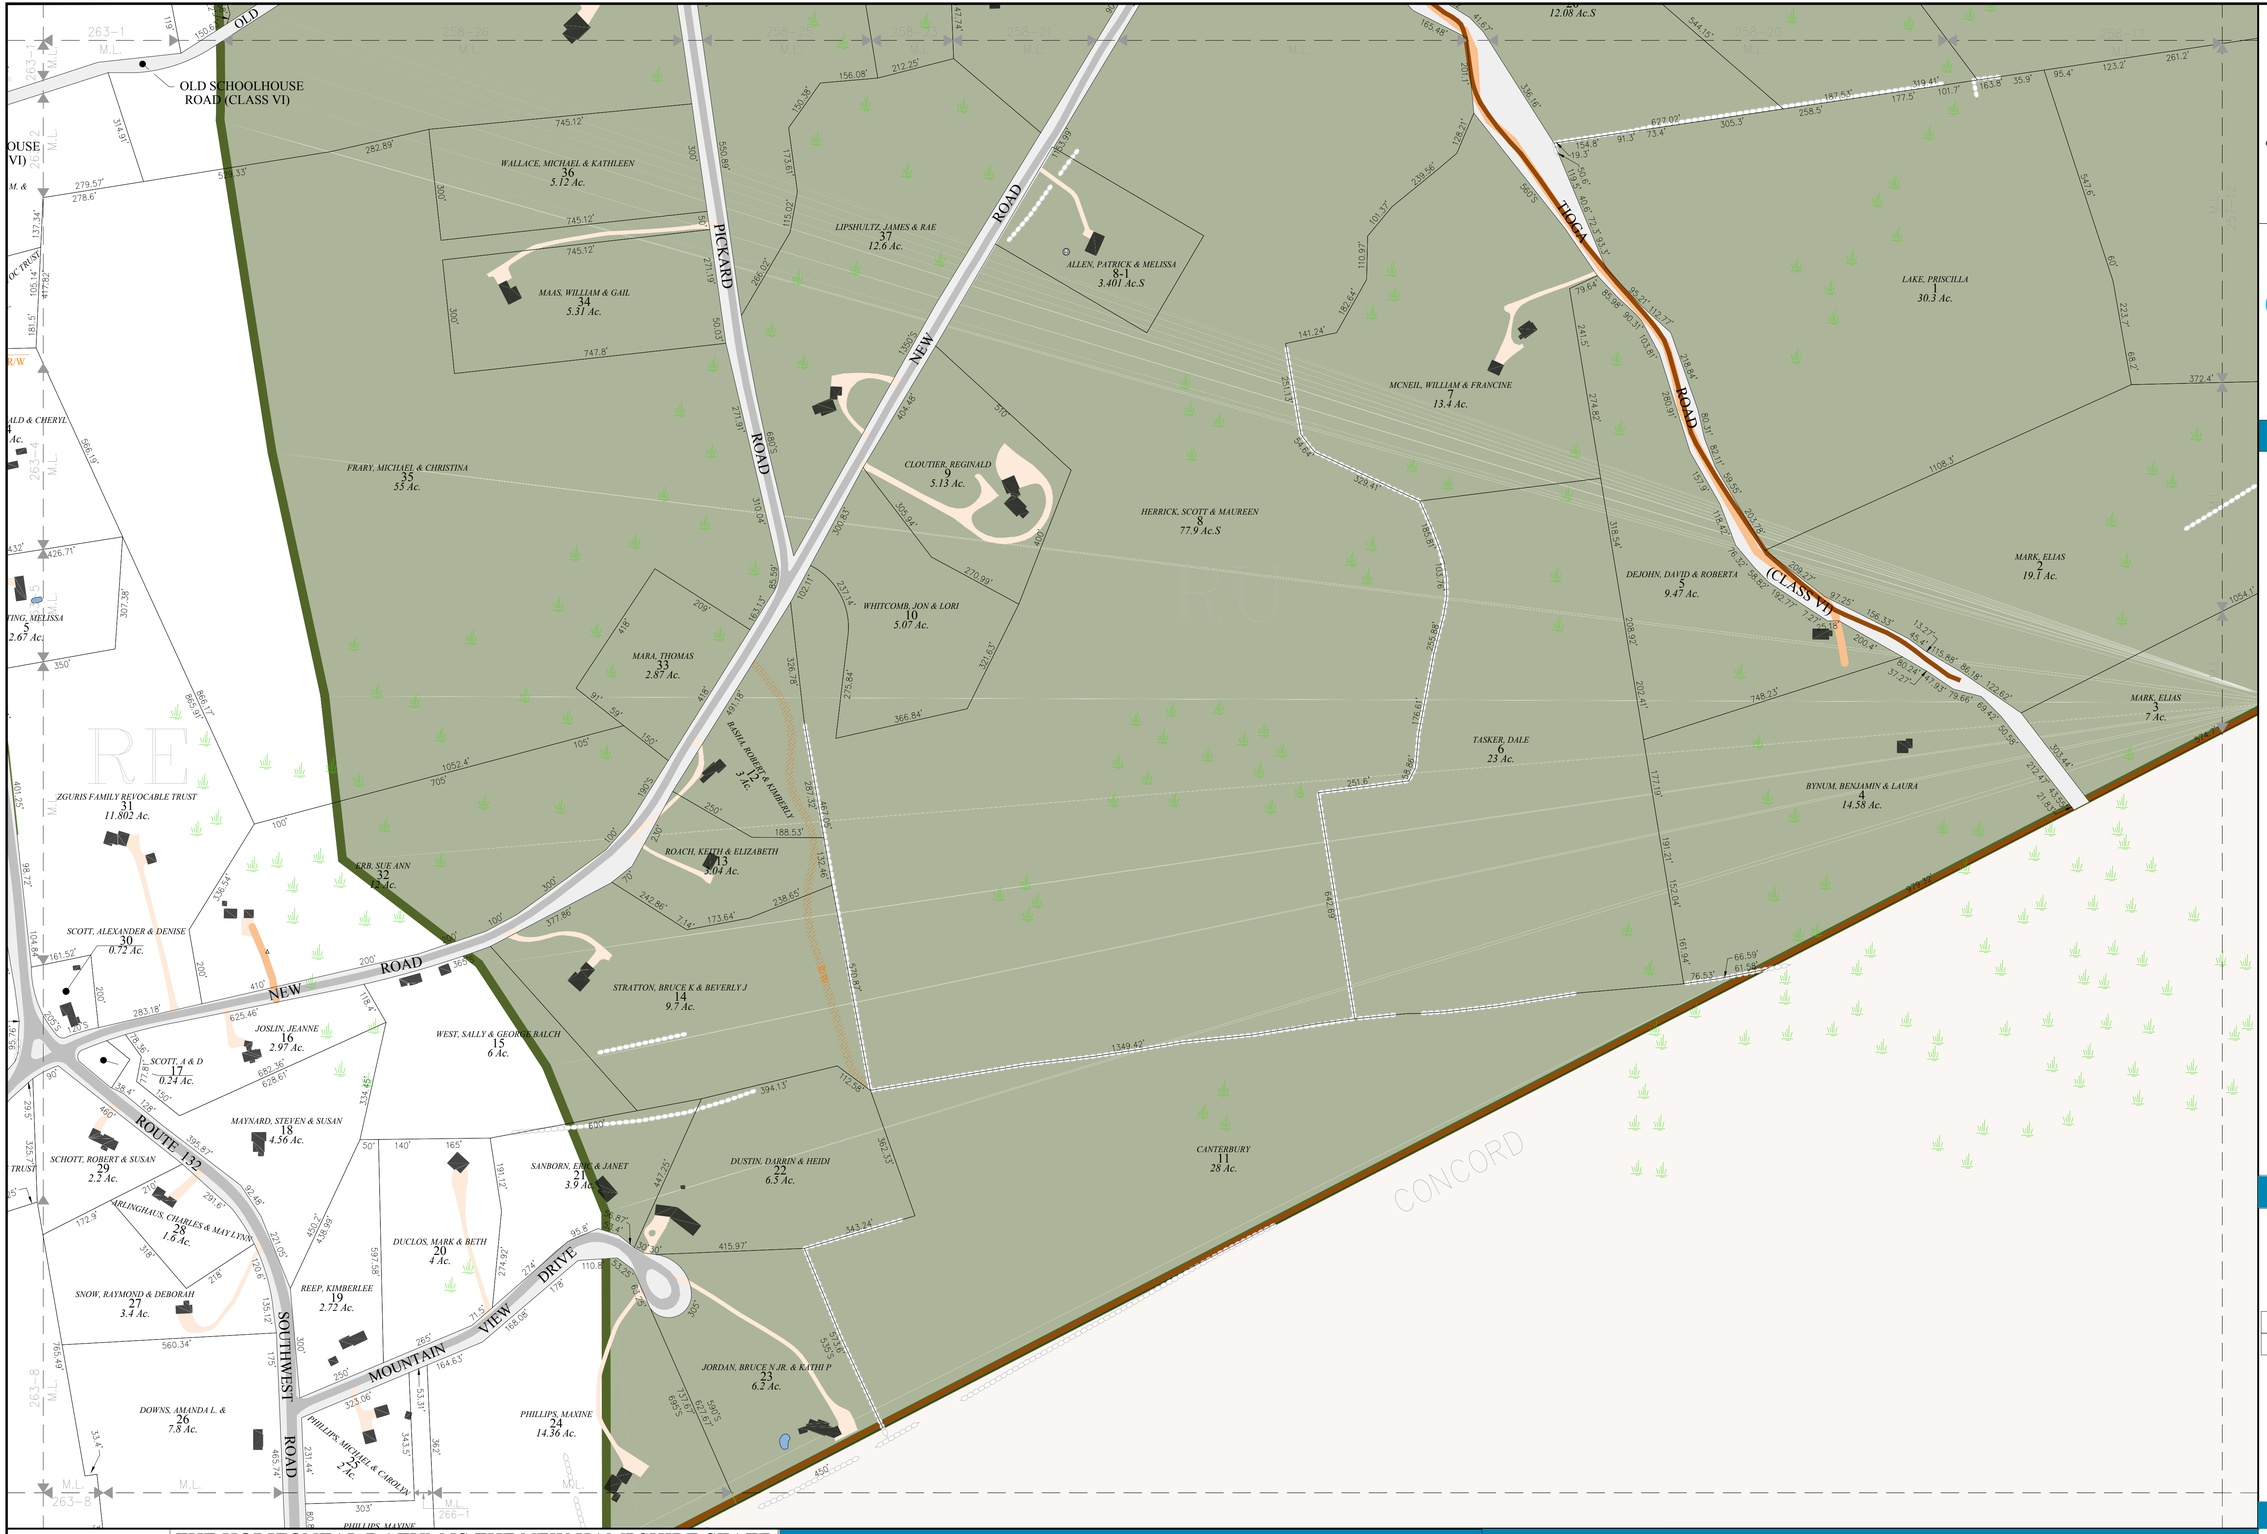

Terra-Map
A Division Of
Avitar Associates of New England, Inc.
Phone 603 798-4419
Fax 603 798-4263
www.avitarassociates.com
Terramap@avitarassociates.com

Town of CANTERBURY
Merrimack County
New Hampshire

LEGEND

Lot-Sub	12-1
Acreage S-Survey C-Calculated	200 AcS
Dimensions (Feet)	150.00'
Private & ROW Access	
River	
Wetland	
Lake or Pond	
Transmission Line	
Conservation Easement	
Exempt Property	
Town Owned Land	
Open Space	
Structure	

ZONING

Residential
Rural
Agricultural-Conservation
Commercial
Industrial
Natural Resource
Center Historic District
Shaker Historic Overlay District
Shaker Village Museum Preservation District

MAP INDEX

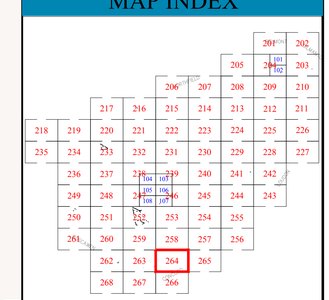

MAP NUMBER

264

N W E S

THE HORIZONTAL DATUM IS THE NEW HAMPSHIRE STATE PLANE COORDINATE SYSTEM, NAD 83.

FOR ASSESSMENT PURPOSES
NOT TO BE USED FOR CONVEYANCES

REVISED APRIL 1, 2017

SCALE

1":200'
METERS 50 0 50 100 150 200 250 300 350 400 450 500 550
FEET 100 0 200 400 600 800 1000 1400 1800

MAP NOTES